




Title: **BASE FLOOR PLAN**

**JENNY GRAVES BUILDING**  
**JG (Formerly known as TC) - BASEMENT**

Dwg. no.: E 94 JG BB SP1	Prepared by: I&O	Scale: 1:200@A3
Created: Dec 94	Revision: 29 Jan 2024	Sheet: 1 of 6
Scale in metres:		North:
		

All dimensions on site must be verified before commencing any works. This drawing is copyright and remains the property of La Trobe University.

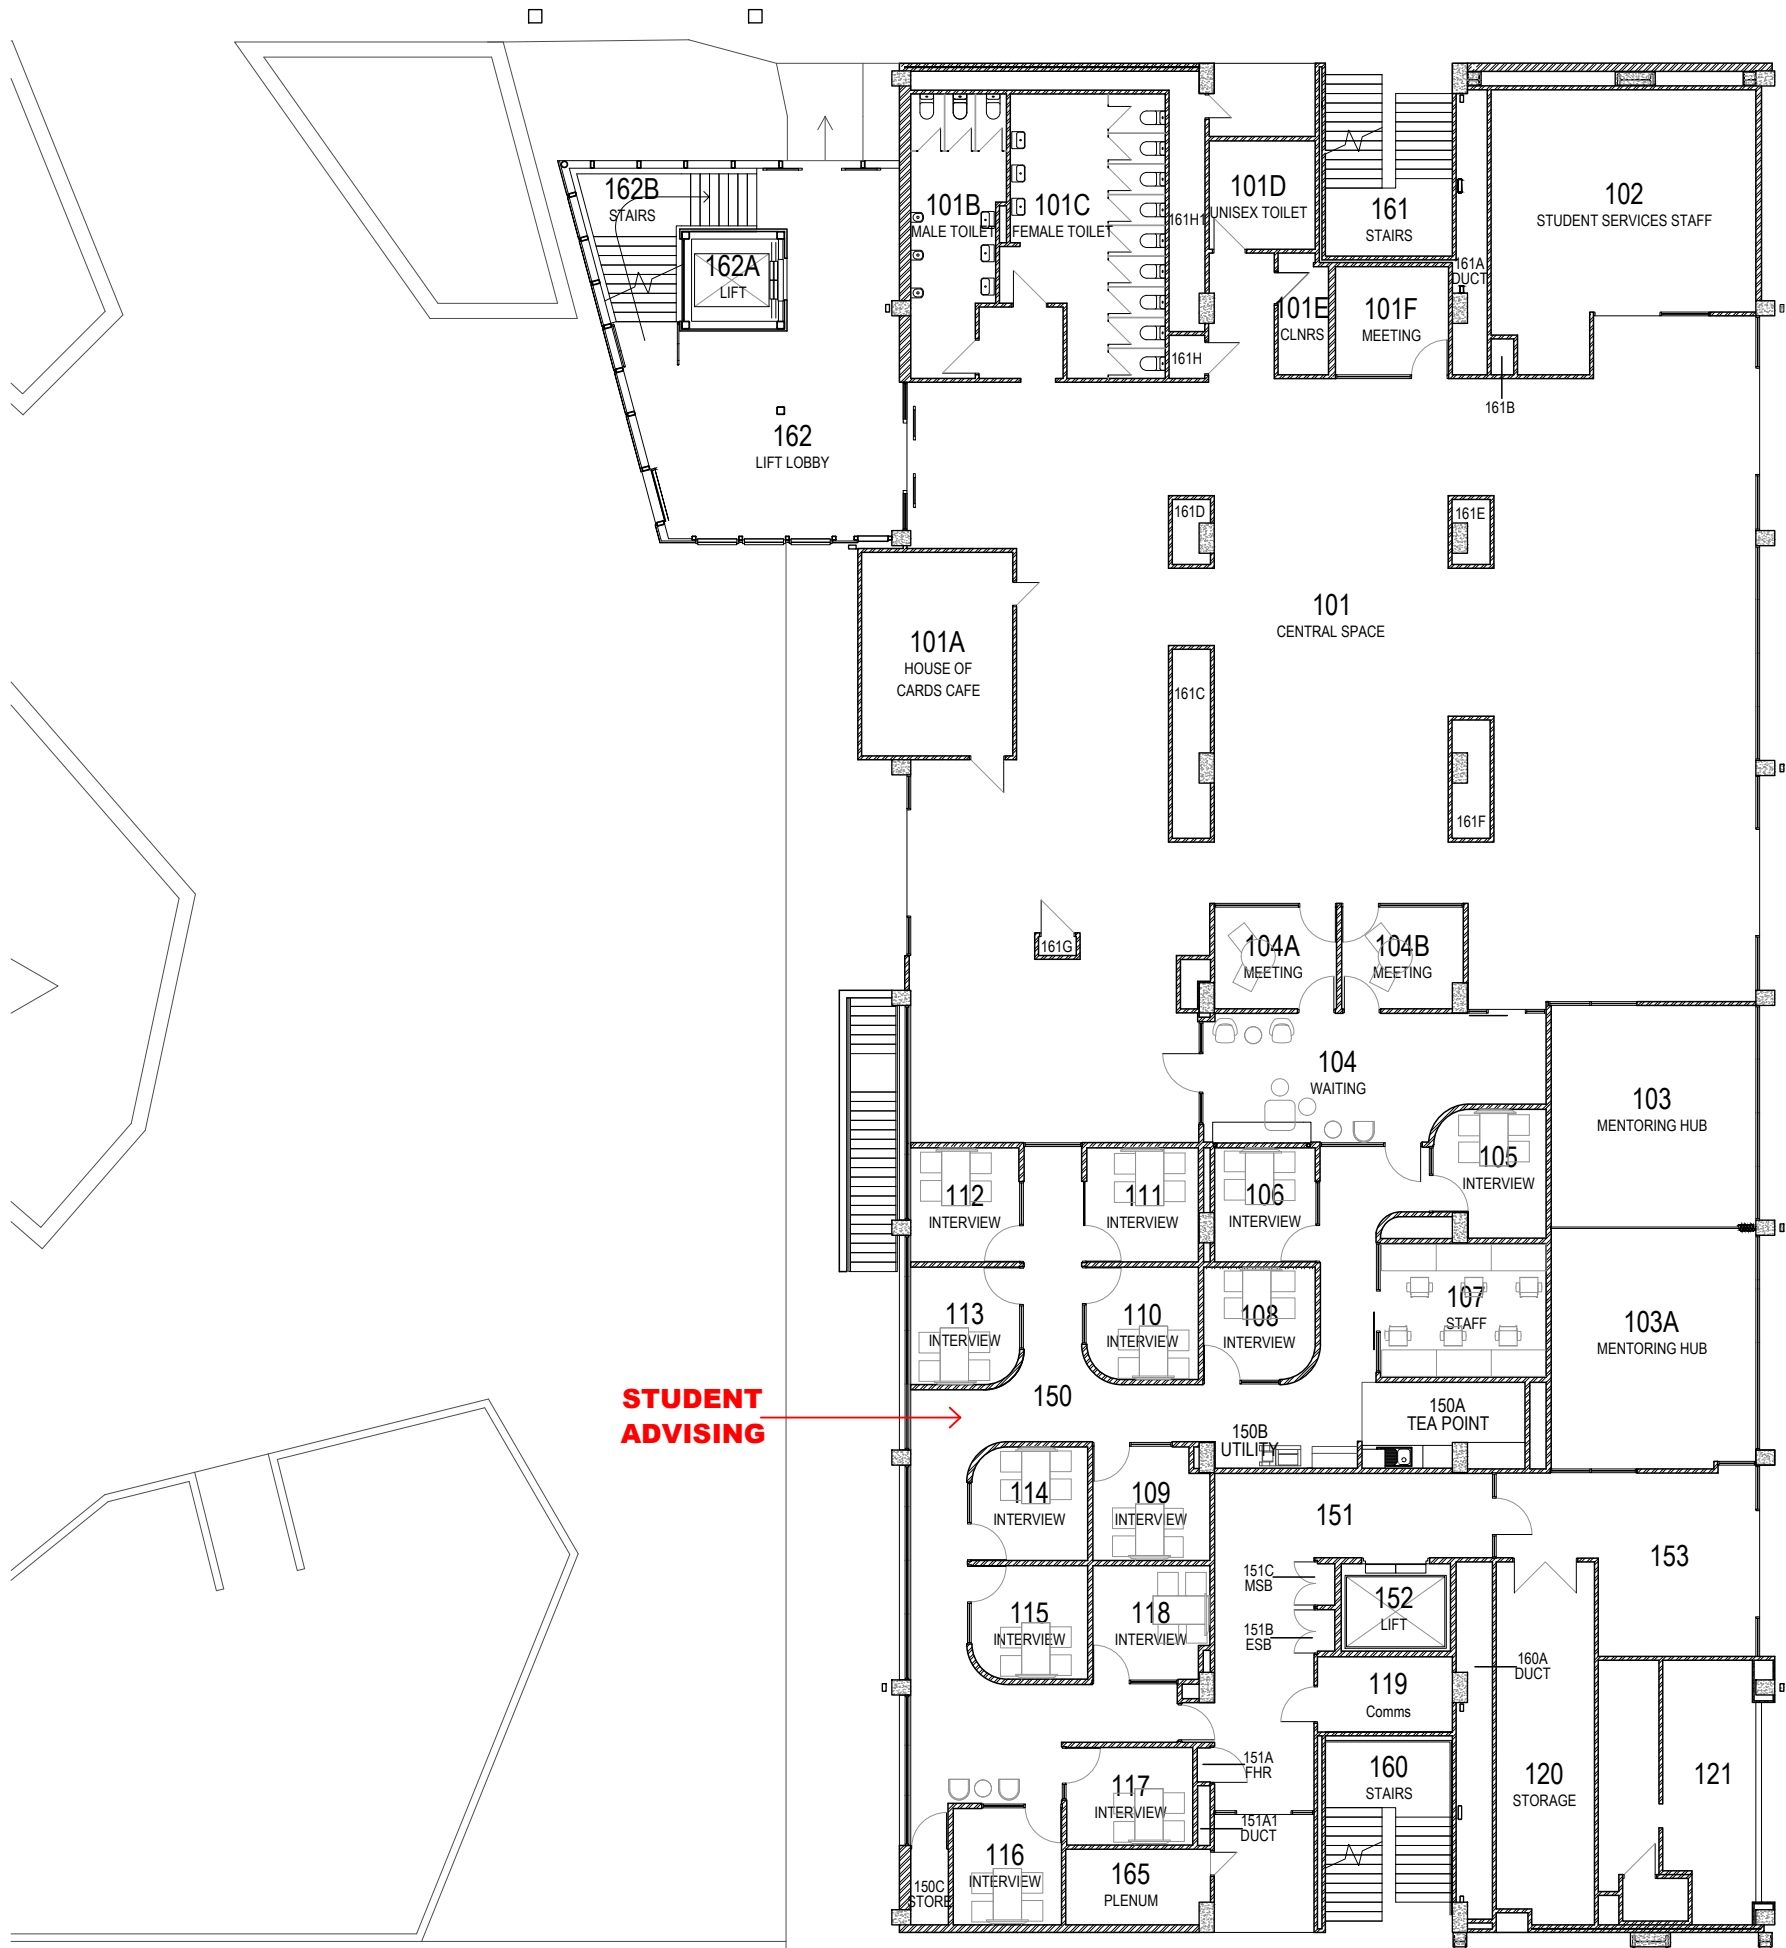

MELBOURNE CAMPUS

Plenty Road, Bundoora  
Melbourne VIC 3086

Title:

BASE FLOOR PLAN

JENNY GRAVES BUILDING

JG (Formerly known as TC)- LEVEL 1

Dwg. no.: E 95 JG BB SP2	Prepared by: I&O	Scale: 1:200@A3
Created: Dec 94	Revision: 24 June 2024	Sheet: 2 of 6

Scale in metres:

012346810


North:

N

All dimensions on site must be verified before commencing any works. This drawing is copyright and remains the property of La Trobe University.

© 2014 La Trobe University


FILE: G:\CA - I&O\Drawings\Bases\Melbourne\_JG-L1.dwg DATE: 24 June 2024

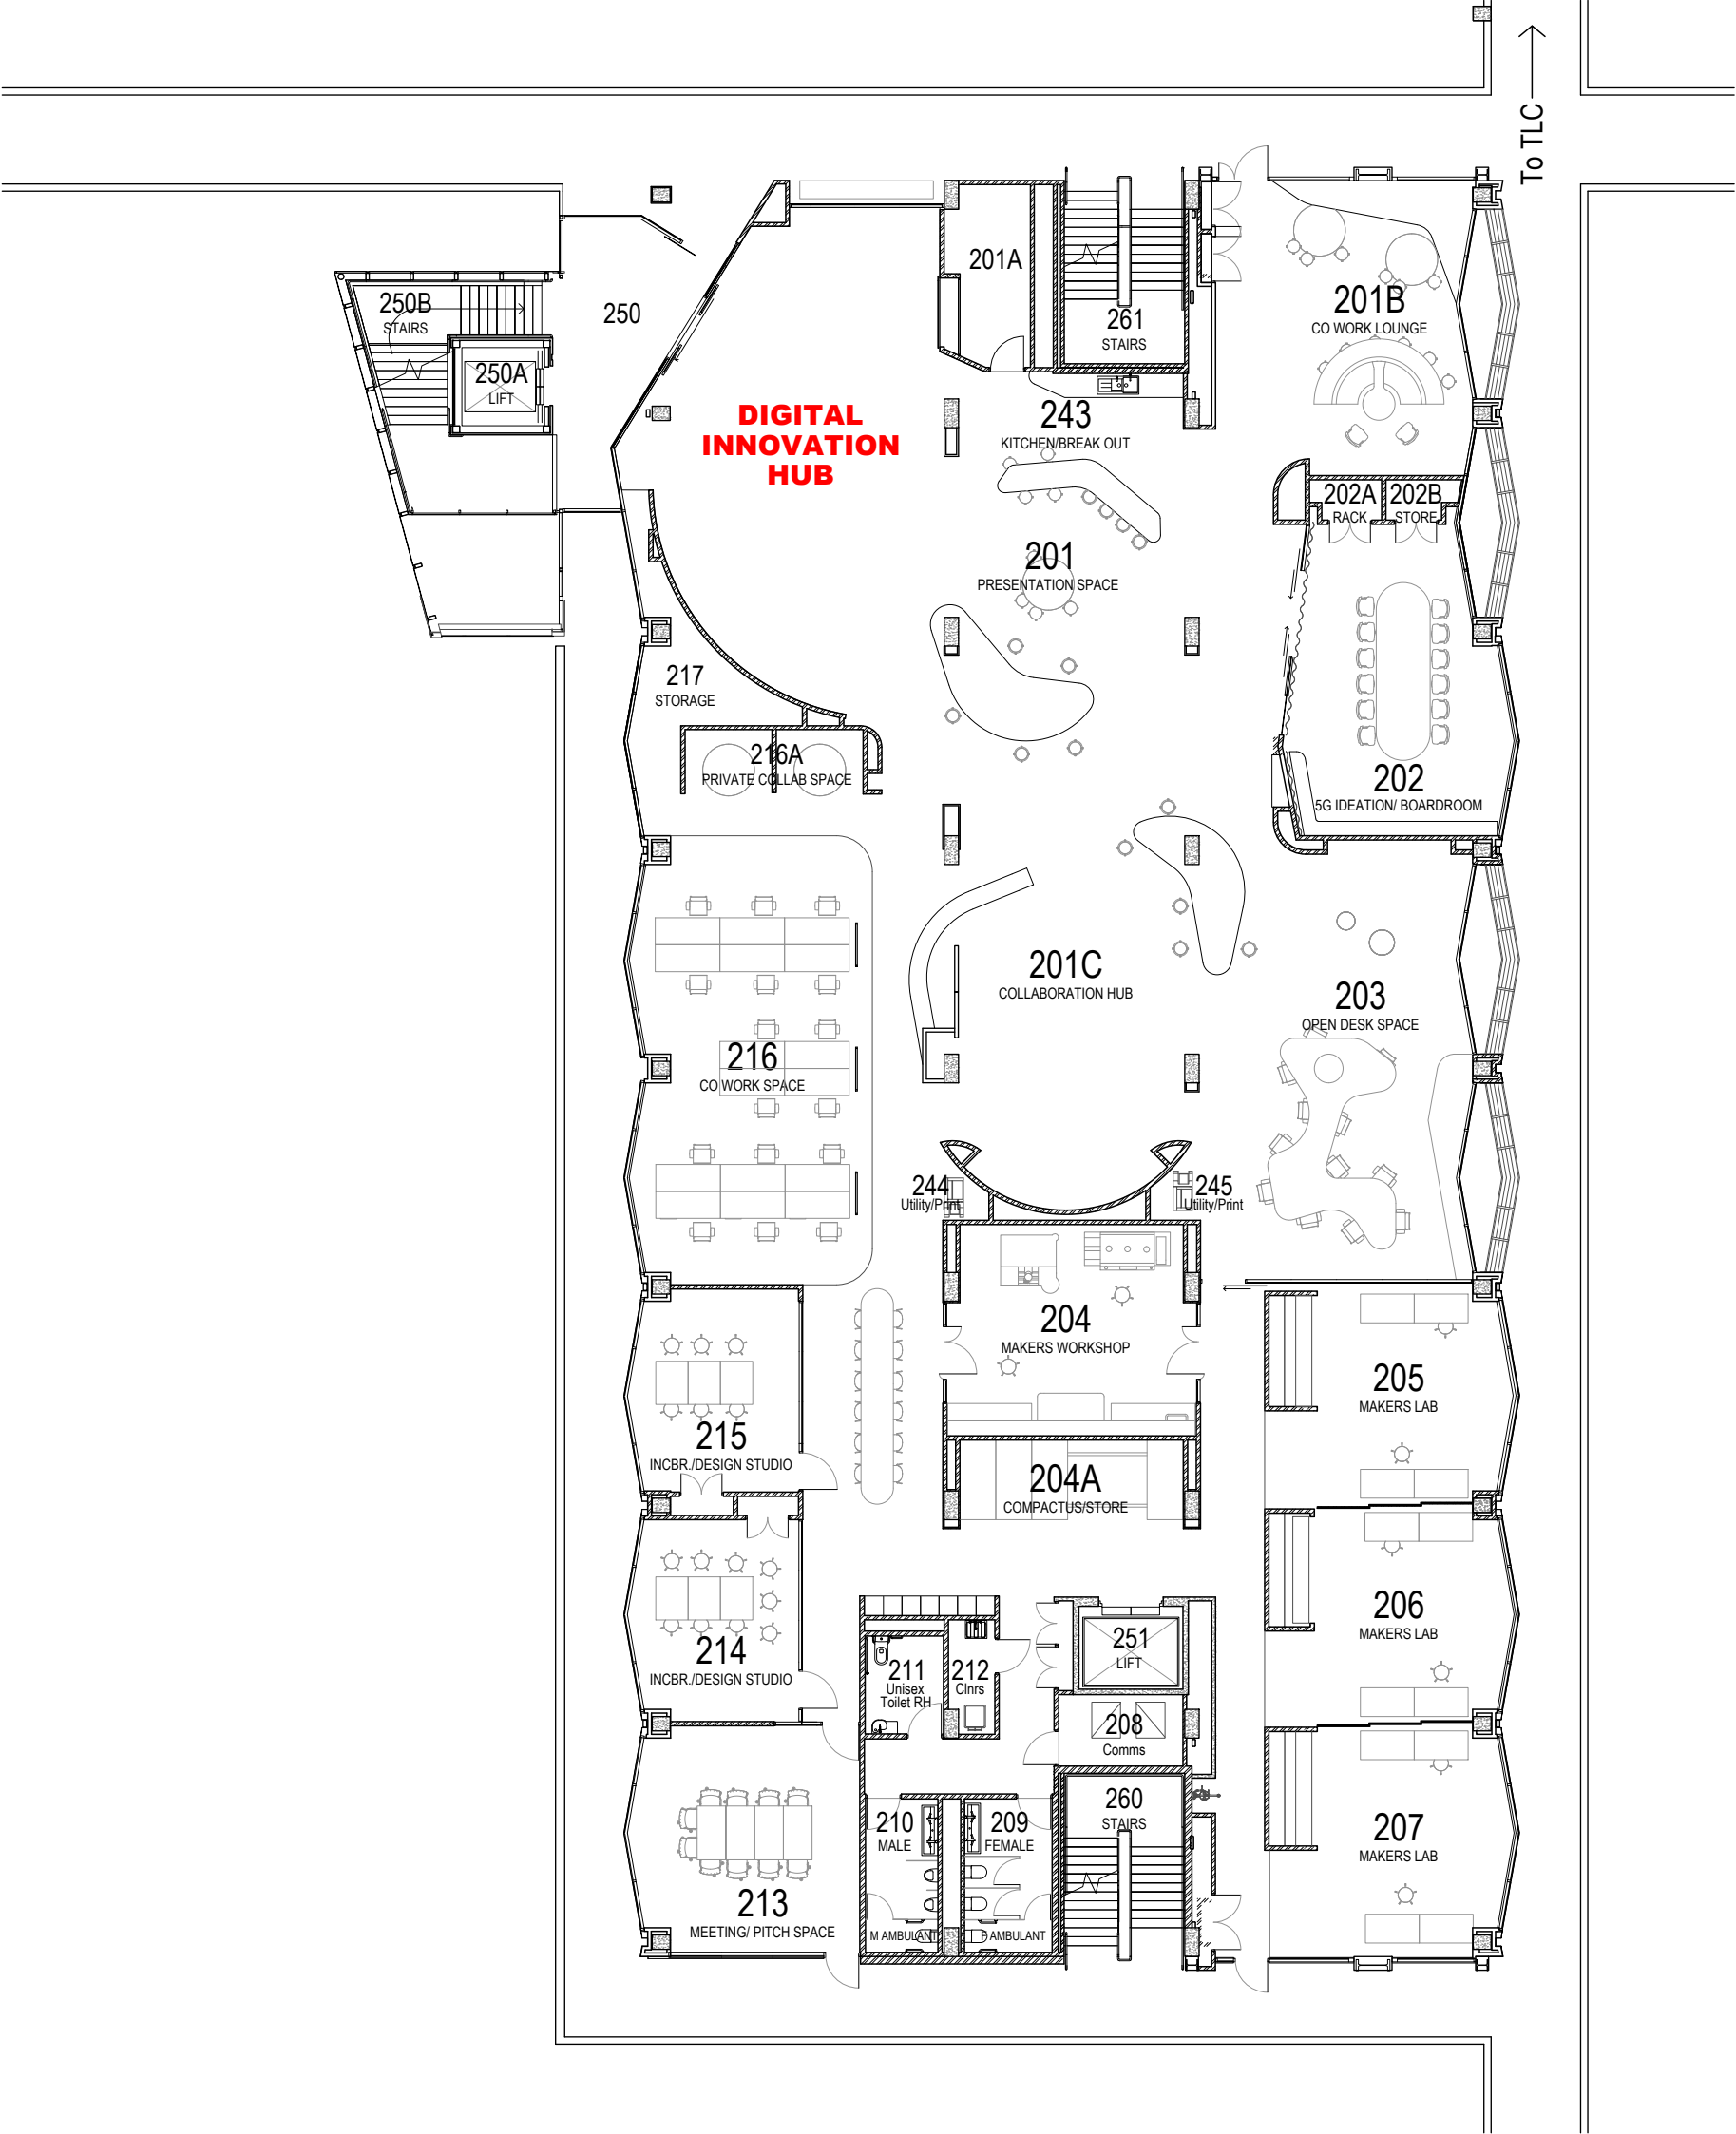

Title: **BASE FLOOR PLAN**


**JENNY GRAVES BUILDING**  
**JG (Formerly known as TC) - LEVEL 2**

Dwg. no.: E 95 JG BB SP3	Prepared by: I&O	Scale: 1:200@A3
Created: Dec 94	Revision: 21 June 2024	Sheet: 3 of 6
Scale in metres:		North:

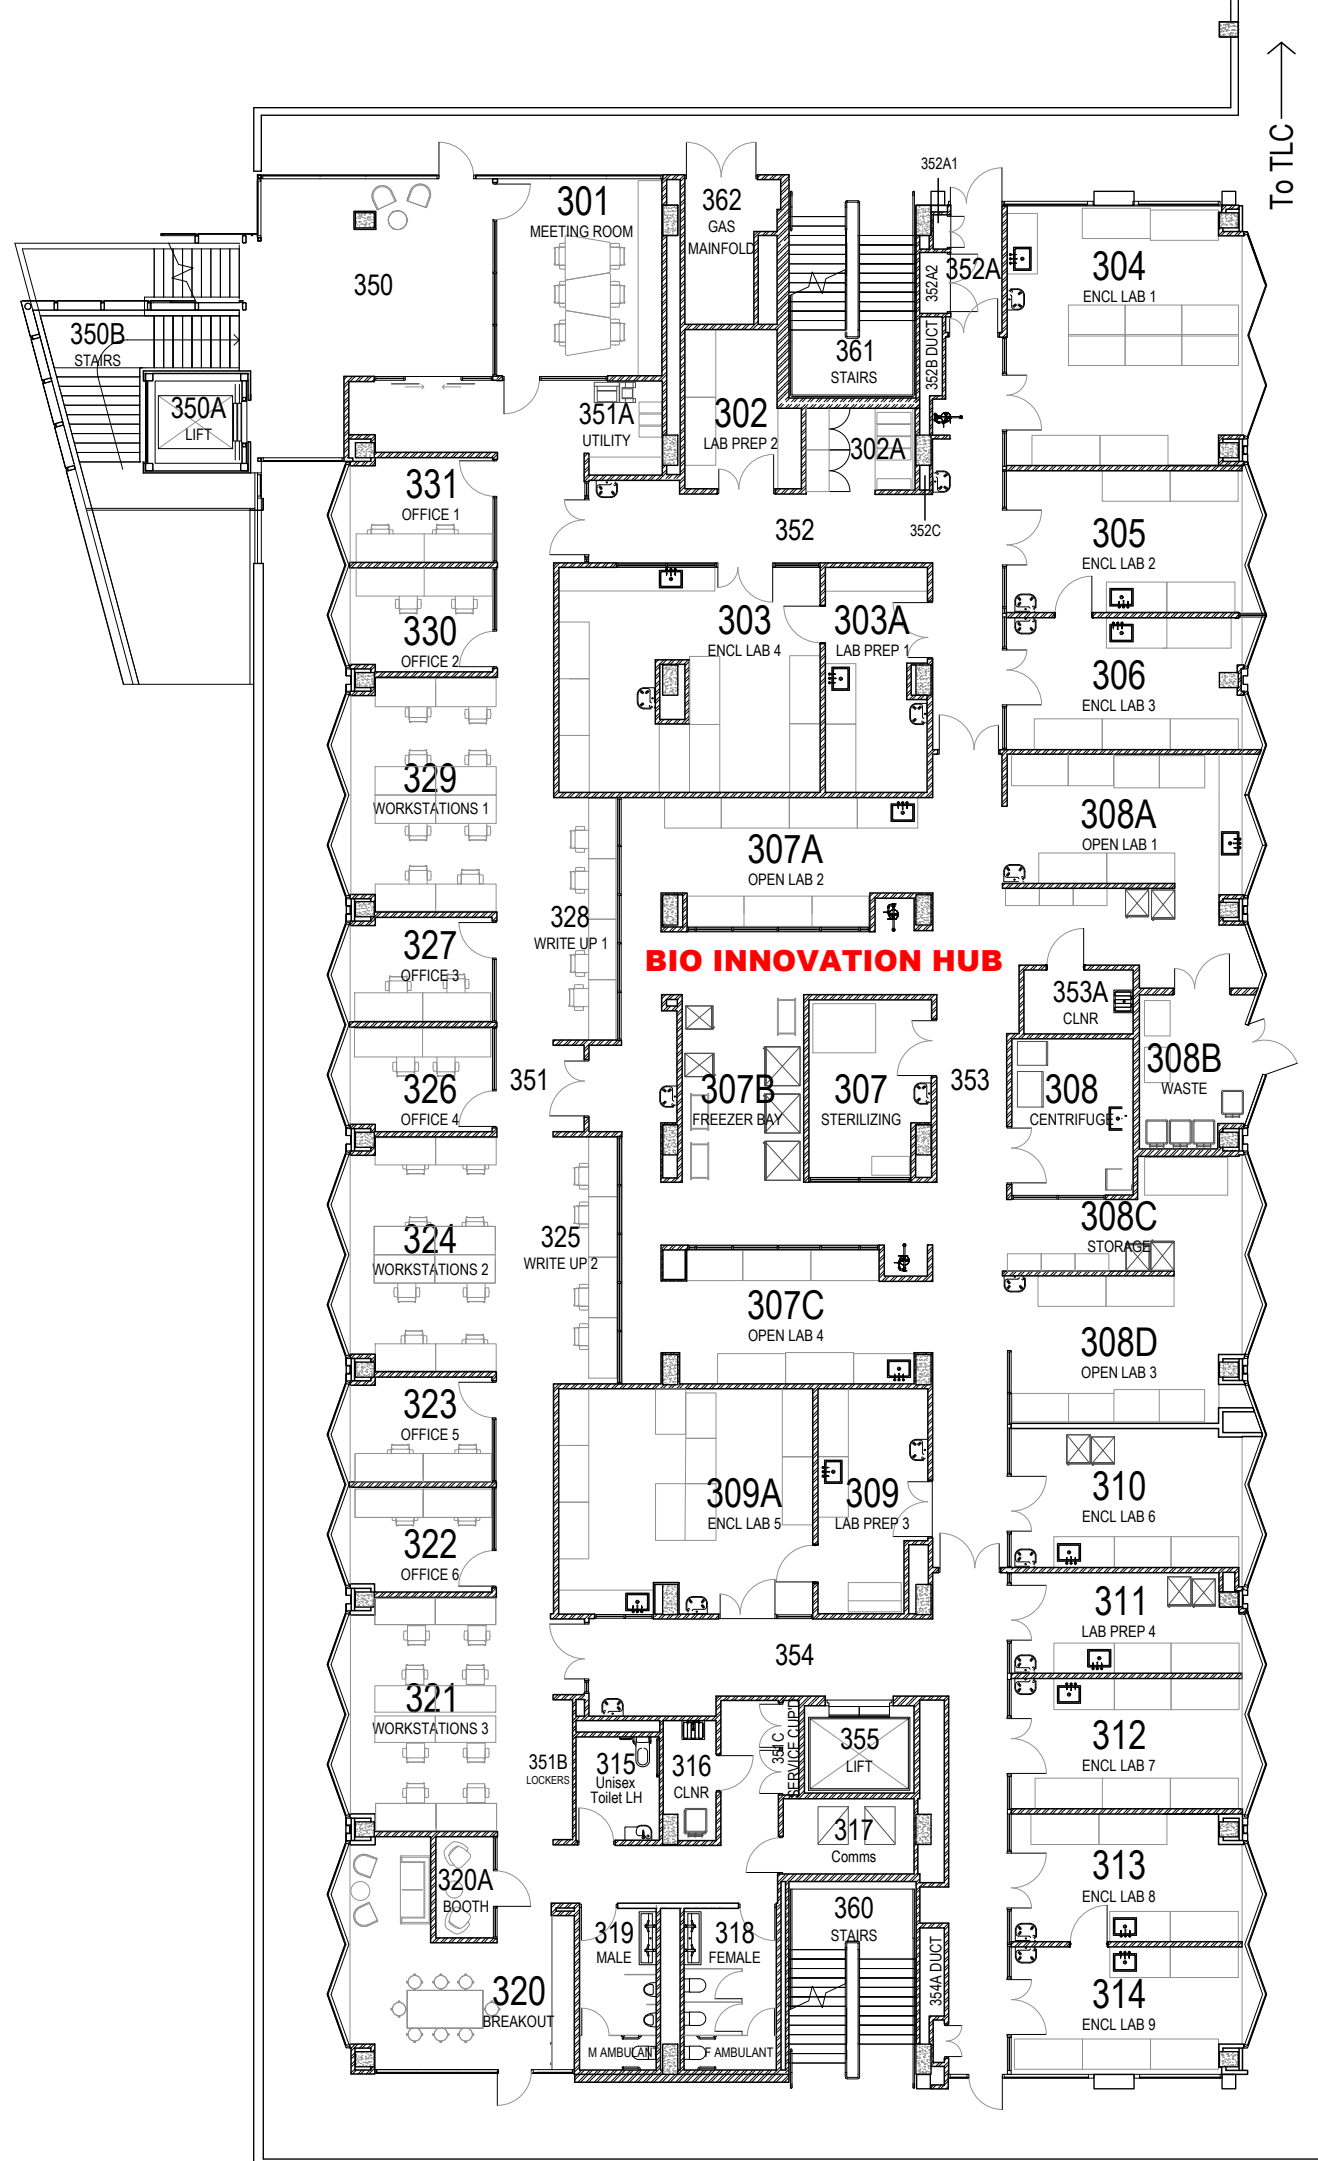

Base Floor Plan  
**JENNY GRAVES BUILDING**  
JG (Formerly known as TC)- LEVEL 3


Dwg. no.: E 95 JG BB SP4	Prepared by: I&O	Scale: 1:200@A3
Created: Dec 94	Revision: 21 June 2024	Sheet: 4 of 6
Scale in metres:		North:

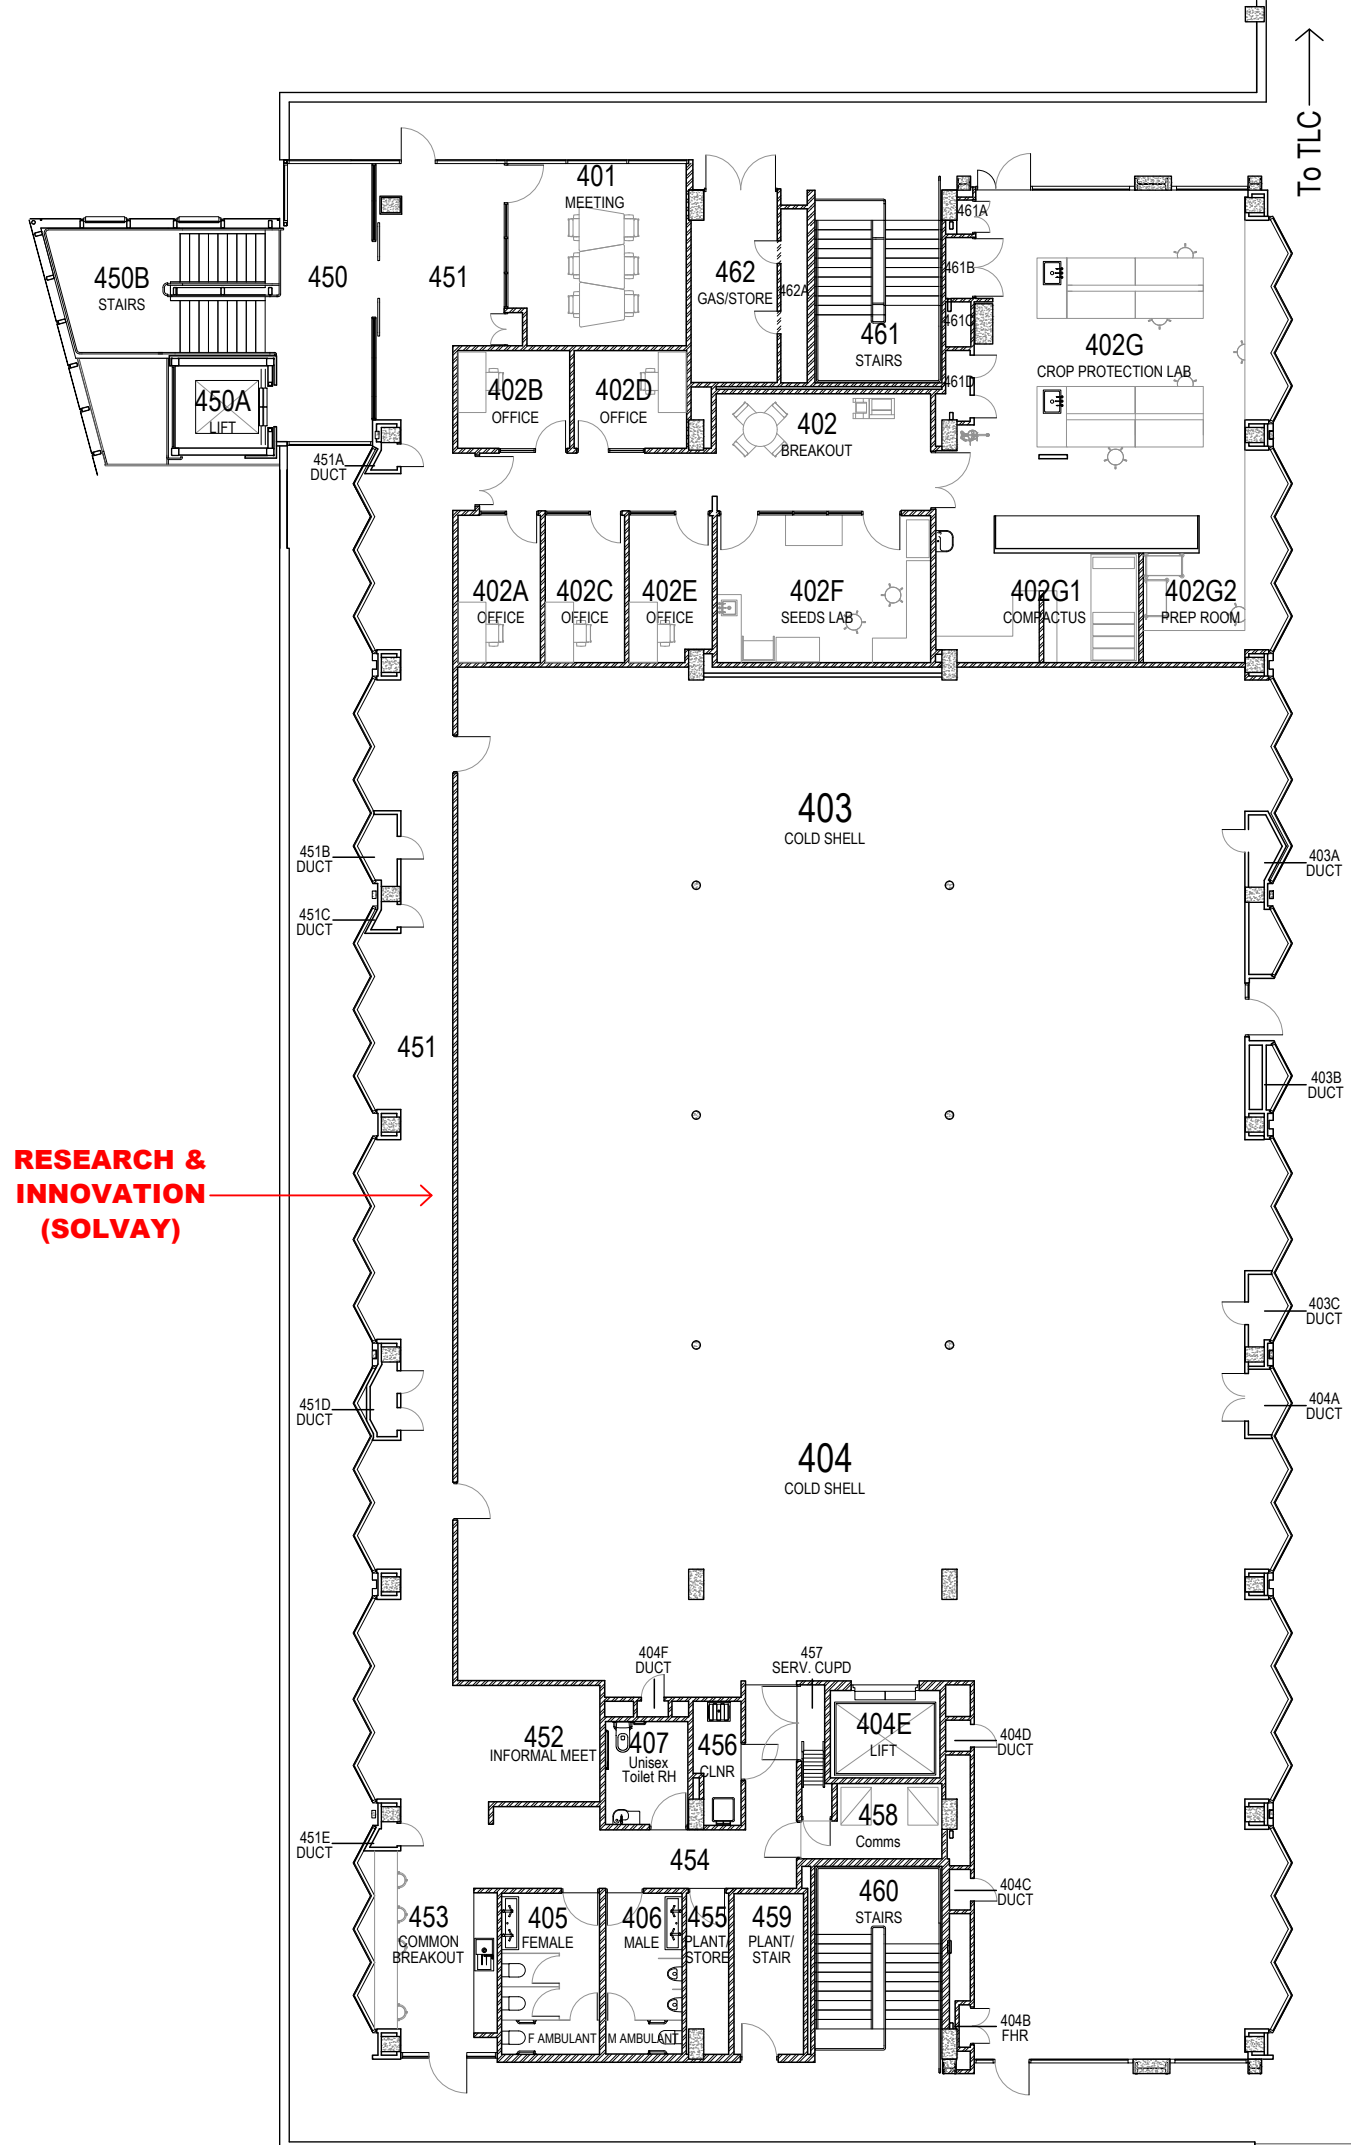



Title: **BASE FLOOR PLAN**  
**JENNY GRAVES BUILDING**  
**JG (Formerly known as TC)- LEVEL 4**

Dwg. no.: E 95 JG BB SP5	Prepared by: I&O	Scale: 1:200@A3
Created: Dec 94	Revision: 24 June 2024	Sheet: 5 of 6
Scale in metres:		North:

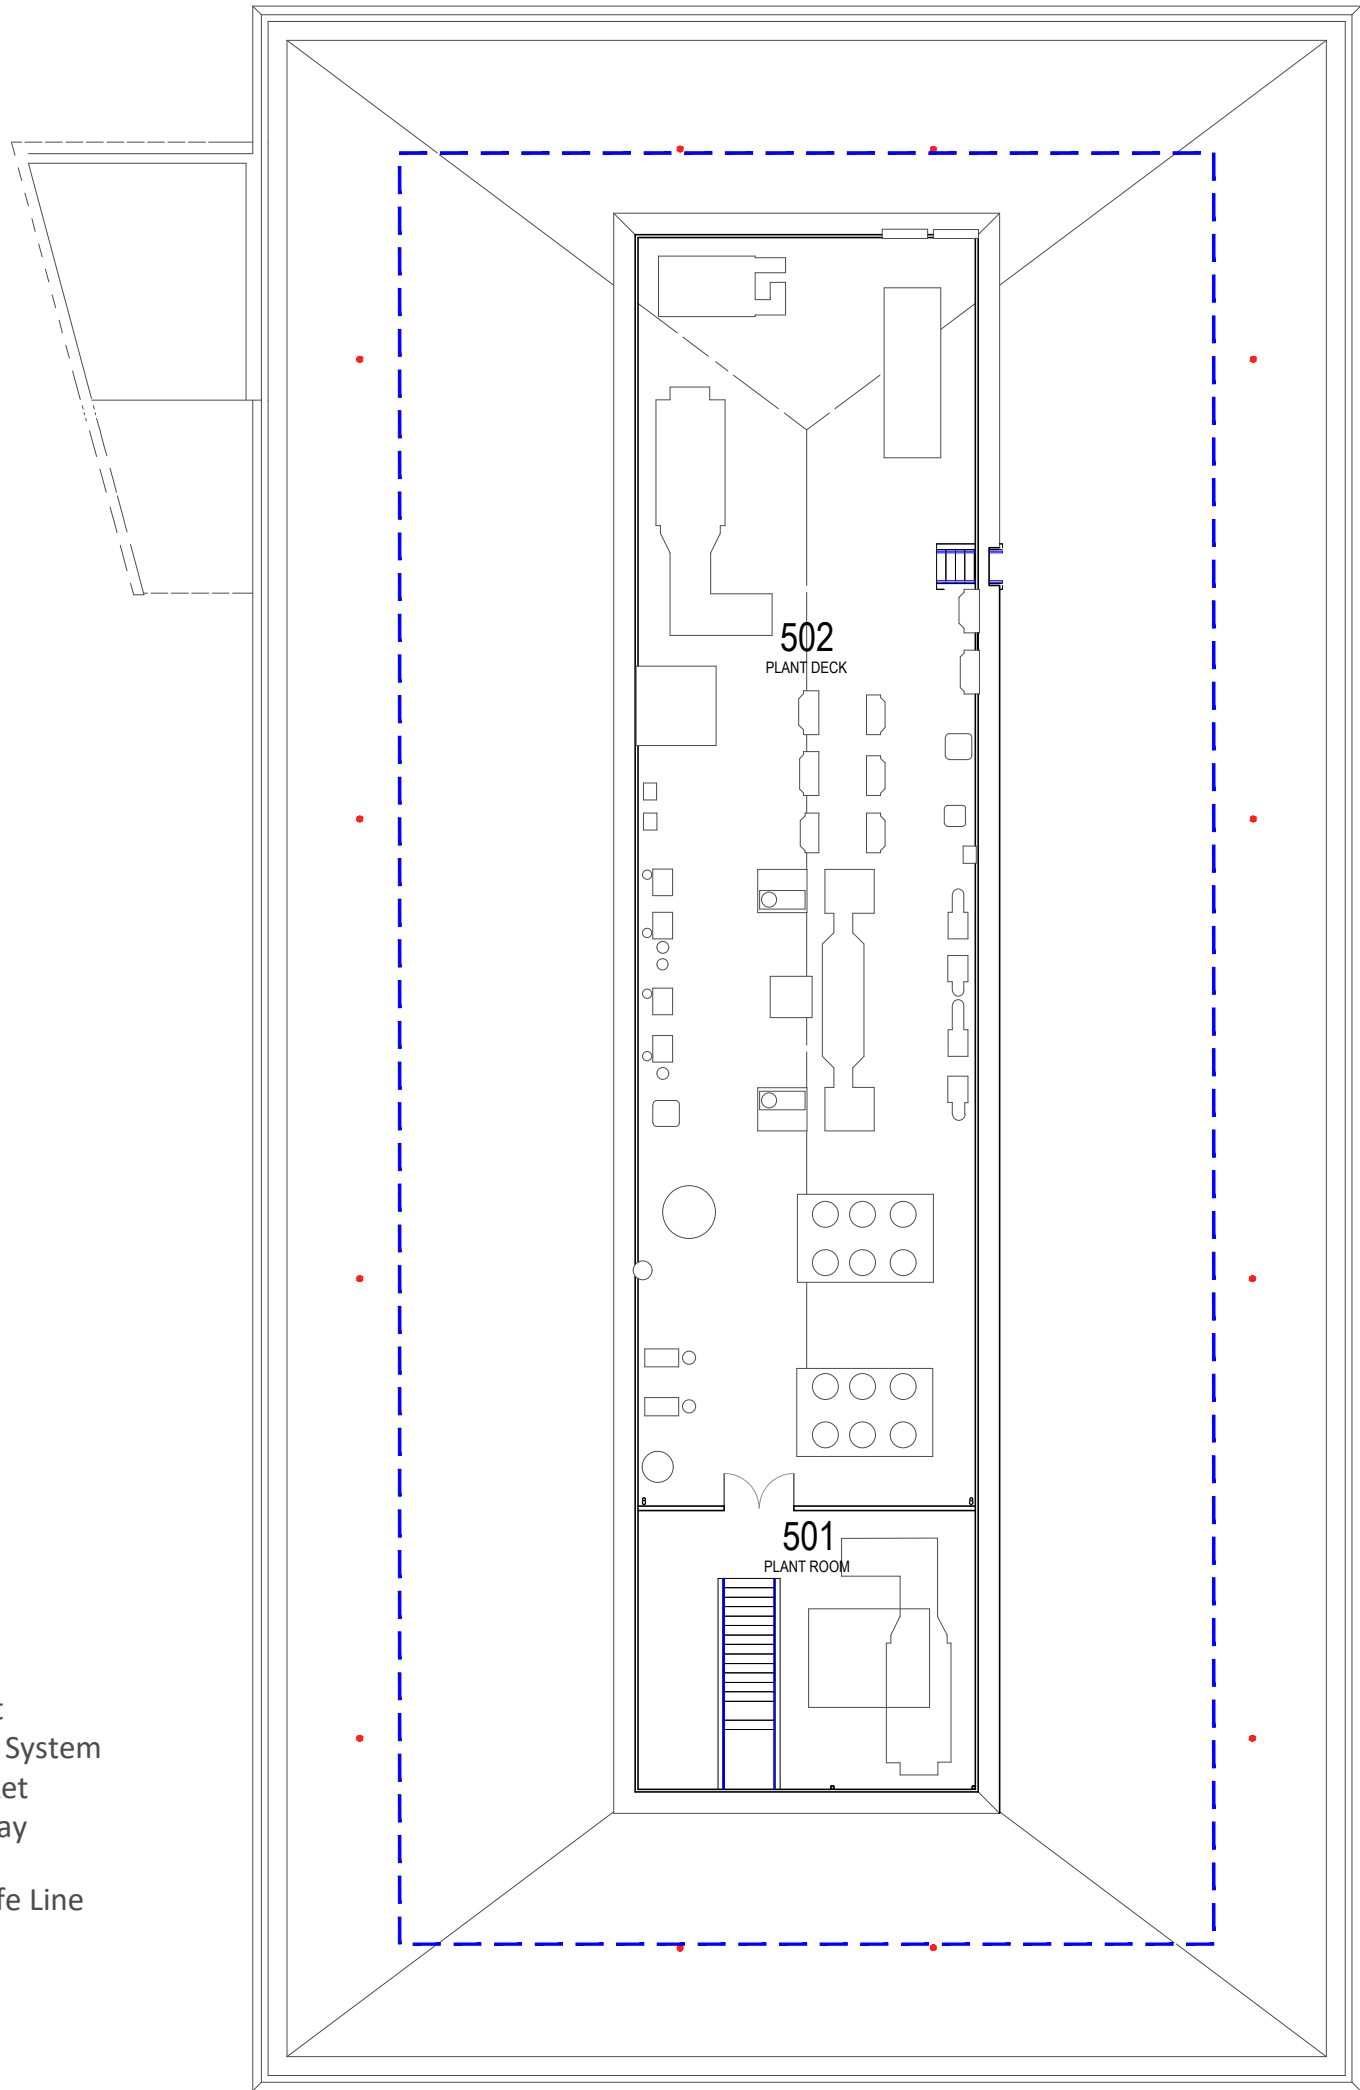- LEGEND**
- Anchor Point
  - ▲ Fixed Ladder System
  - Ladder Bracket
  - ▤ Fixed Walkway
  - Guard Rail
  - Horizontal Life Line



**JENNY GRAVES BUILDING**  
**JG (Formerly known as TC) - ROOF**

Dwg. no.: --	Prepared by: I&O	Scale: 1:200@A3
Created: Oct 19	Revision: 29 Jan 2024	Sheet: 6 of 6
Scale in metres:		North: 
		

All dimensions on site must be verified before commencing any works. This drawing is copyright and remains the property of La Trobe University.